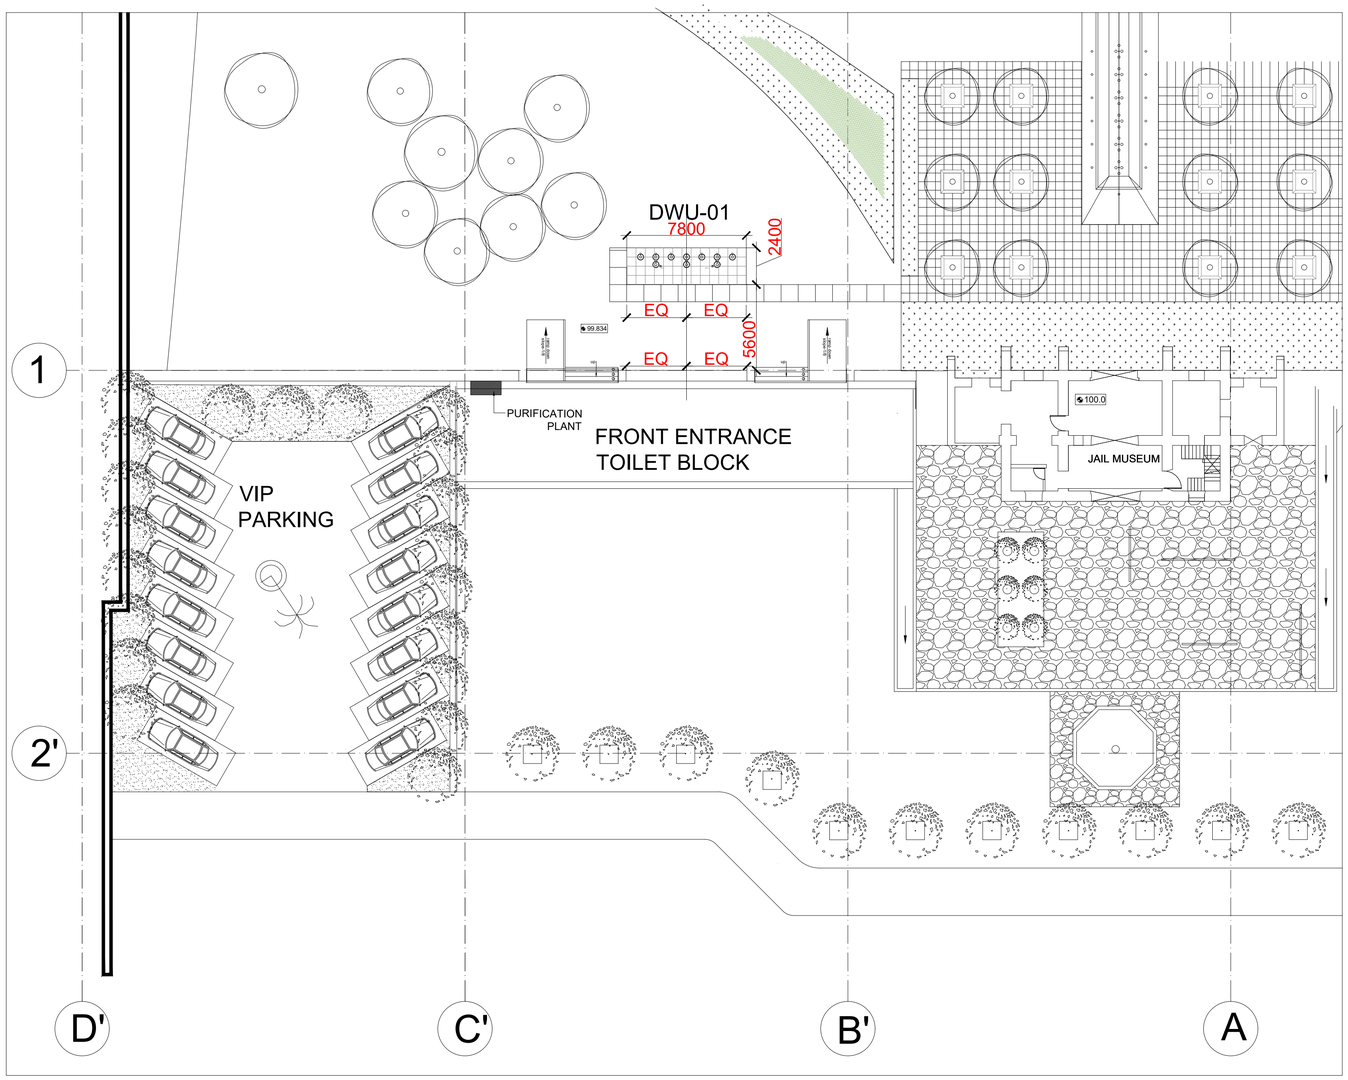

LOCATION OF DWU-01

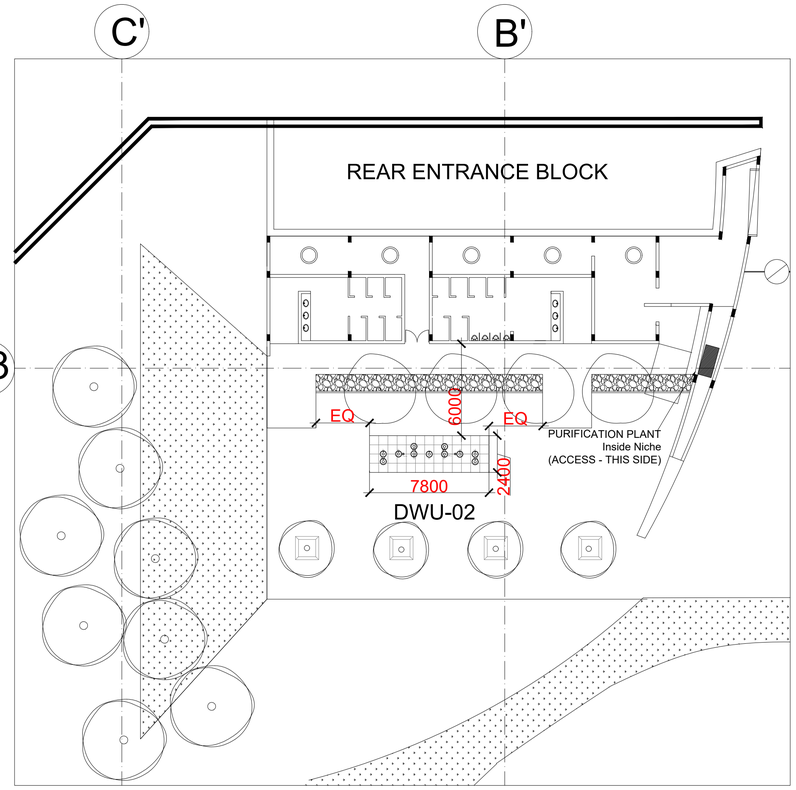

LOCATION OF DWU-02
(AS PER SITE)

Mathew & Ghosh Architects
4b, Temple Trees Row, Shinivagilu Extn, Bangalore, Karnataka - 560 047
Telefax: +91 80 25520824, Tel: +91 80 56966425

SCALE: 1:200
PROJECT NAME: FREEDOM PARK REFURBISHMENT
Date 13-02-2024

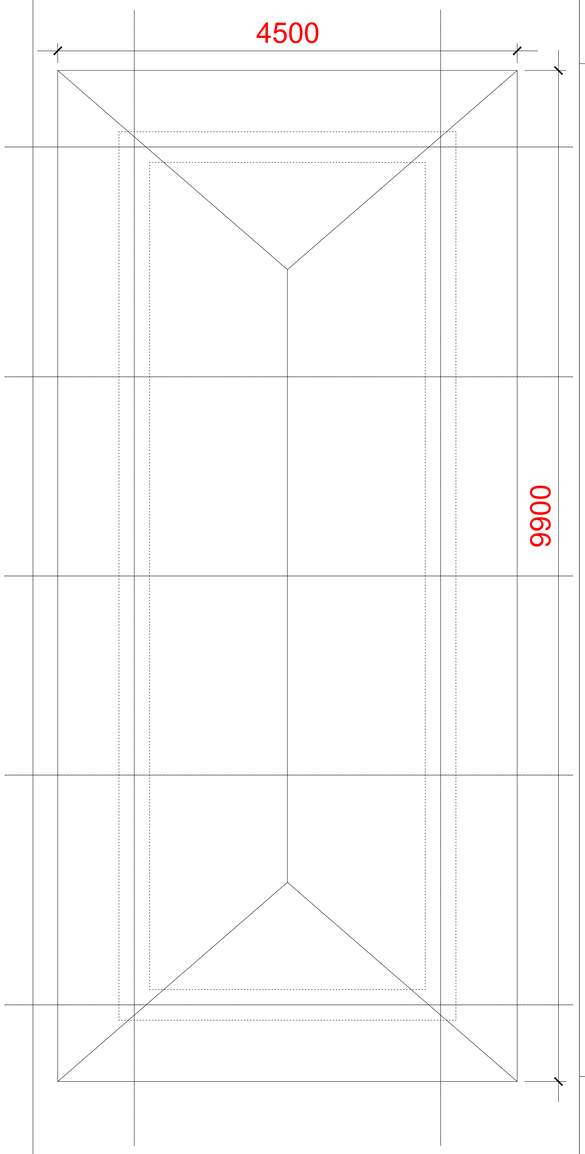

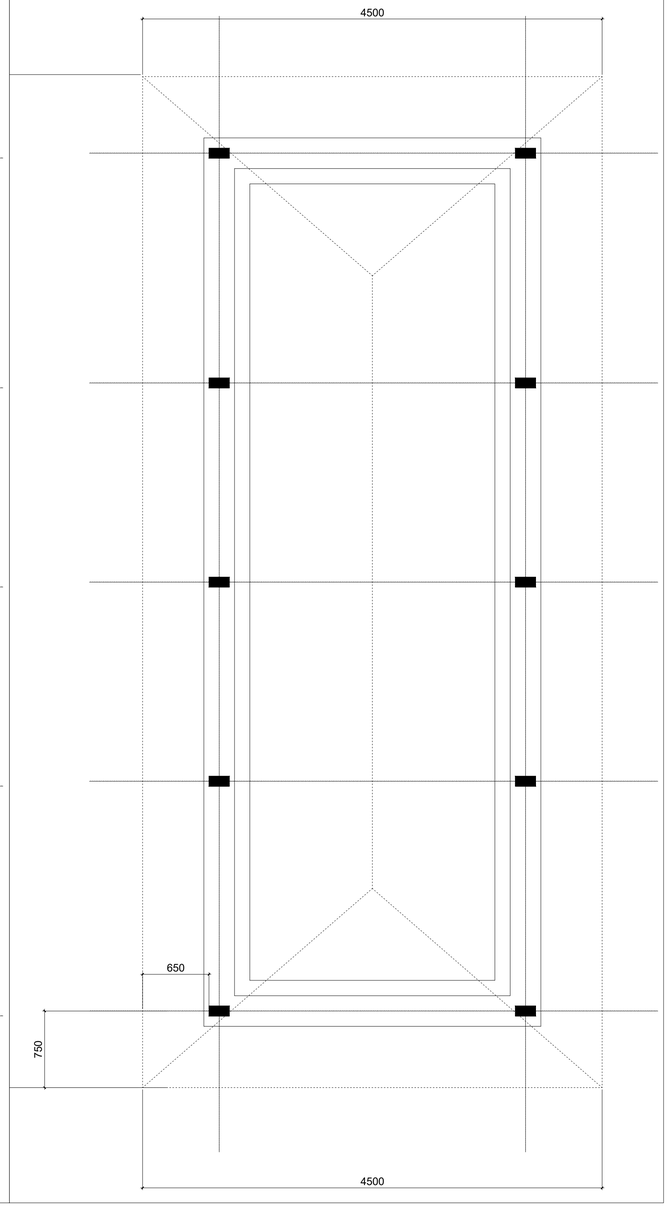

SCALE: 1:30

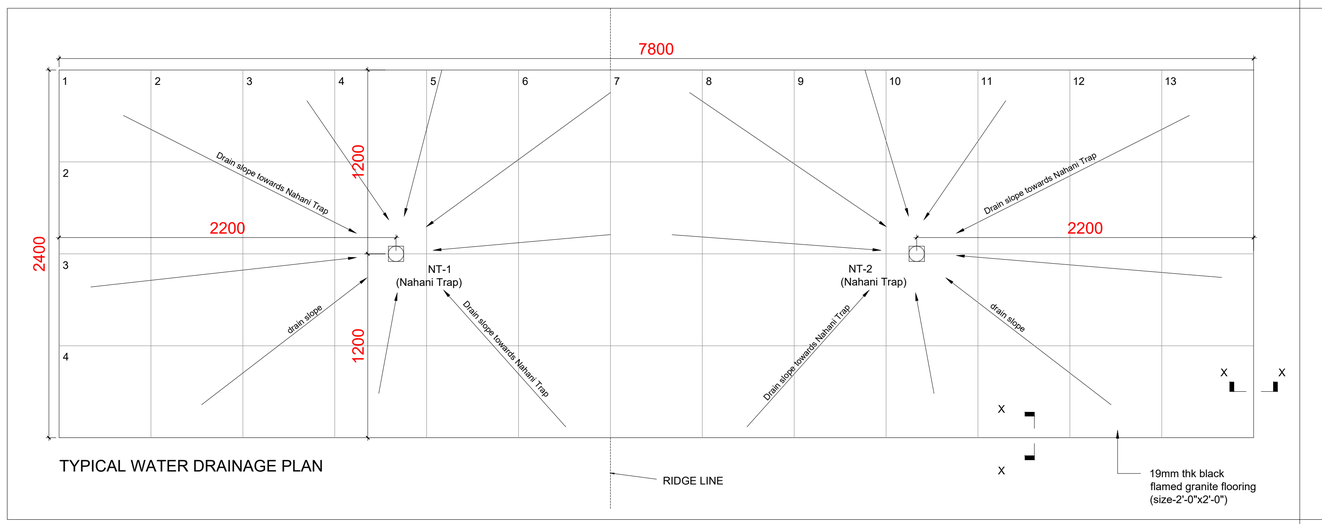

TYPICAL WATER DRAINAGE PLAN

SCALE: 1:20

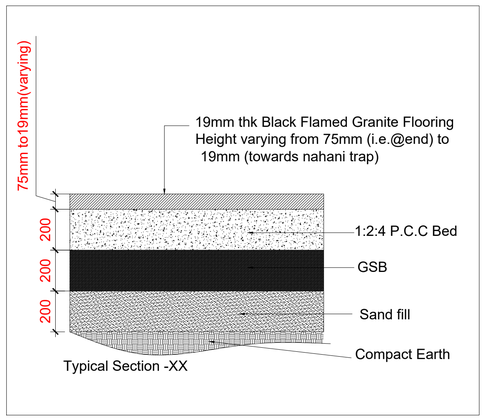

Typical Section -XX

SCALE: 1:15

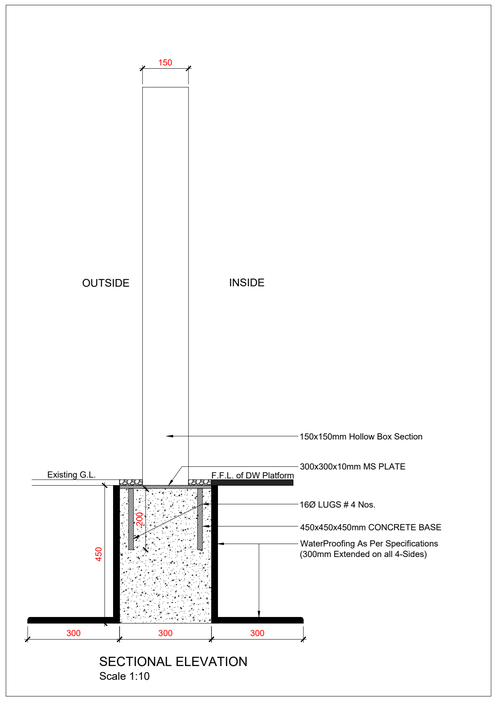

SECTIONAL ELEVATION
Scale 1:10

SCALE: 1:10

Mathew & Ghosh Architects
4b, Temple Trees Row, Shinivagilu Extn, Bangalore, Karnataka - 560 047
Telefax: +91 80 25520824, Tel: +91 80 56966425

PROJECT NAME: FREEDOM PARK REFURBISHMENT
Date 13-02-2024

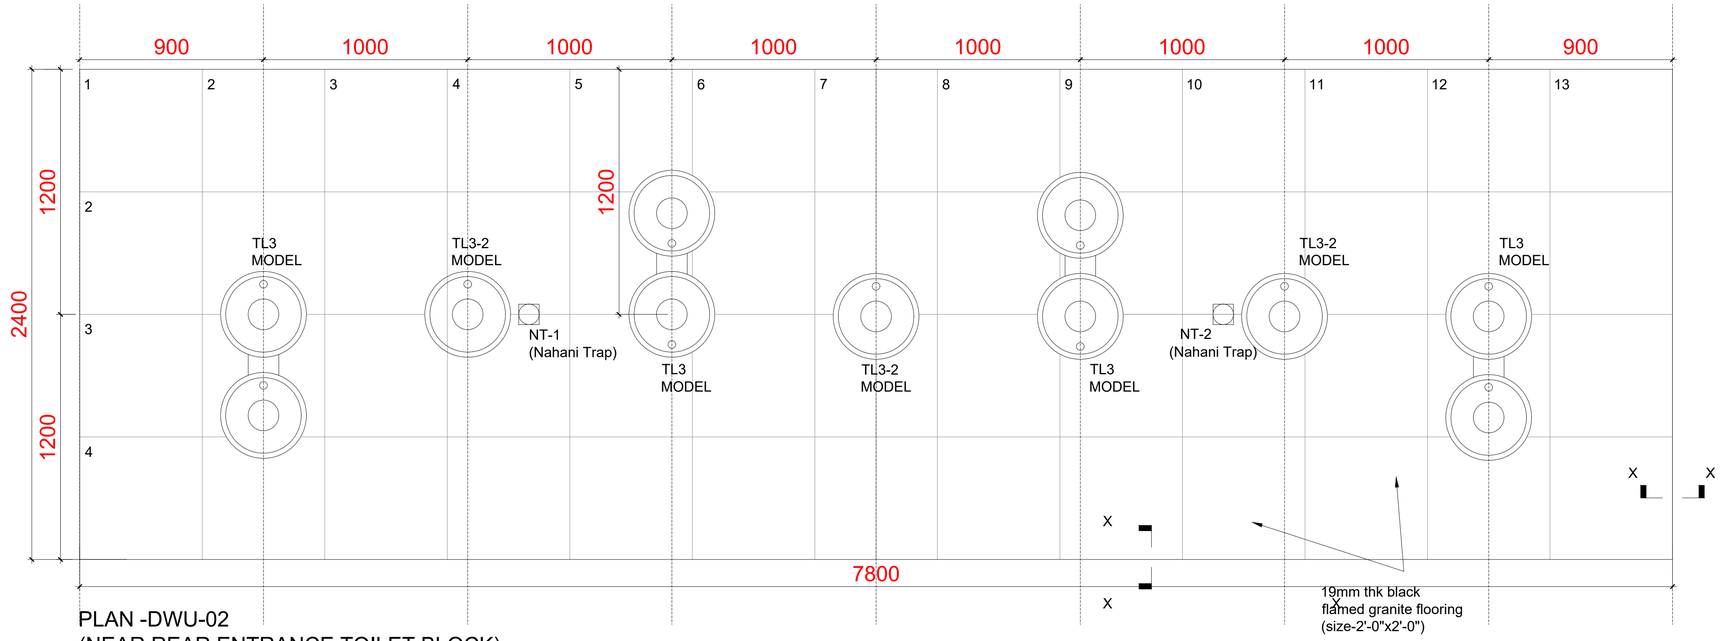

PLAN -DWU-02
(NEAR REAR ENTRANCE TOILET BLOCK)

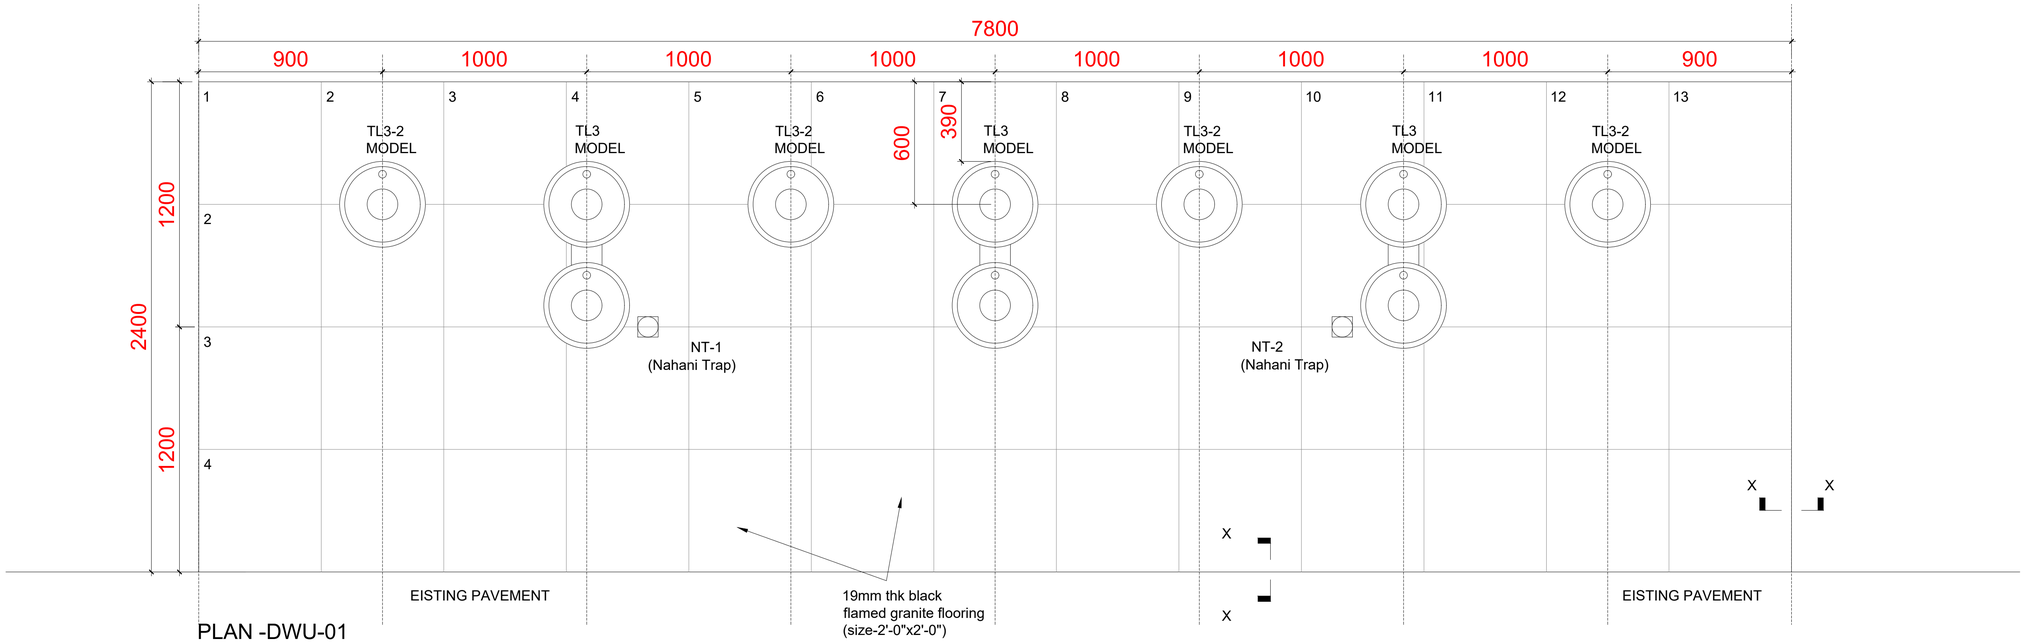

PLAN -DWU-01
(NEAR FRONT ENTRANCE TOILET BLOCK)

Mathew & Ghosh Architects
4b, Temple Trees Row, Shinivagilu Extn, Bangalore, Karnataka - 560 047
Telefax: +91 80 25520824, Tel: +91 80 56966425

SCALE: 1:15
PROJECT NAME: FREEDOM PARK REFURBISHMENT
DATE: 13-02-2024

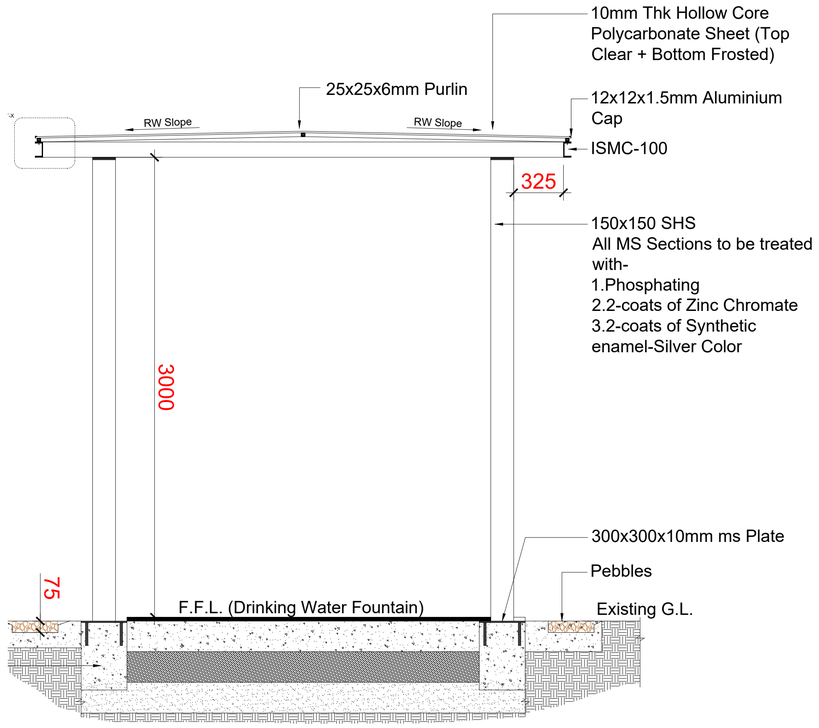

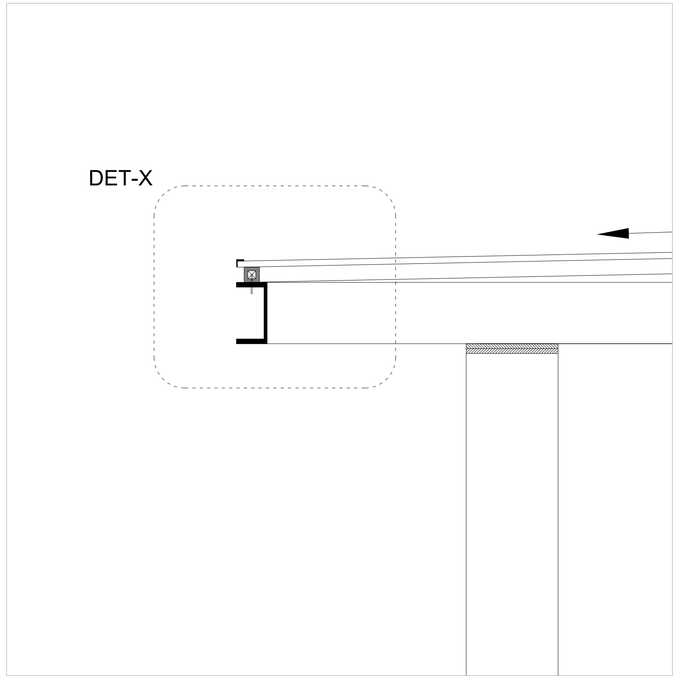

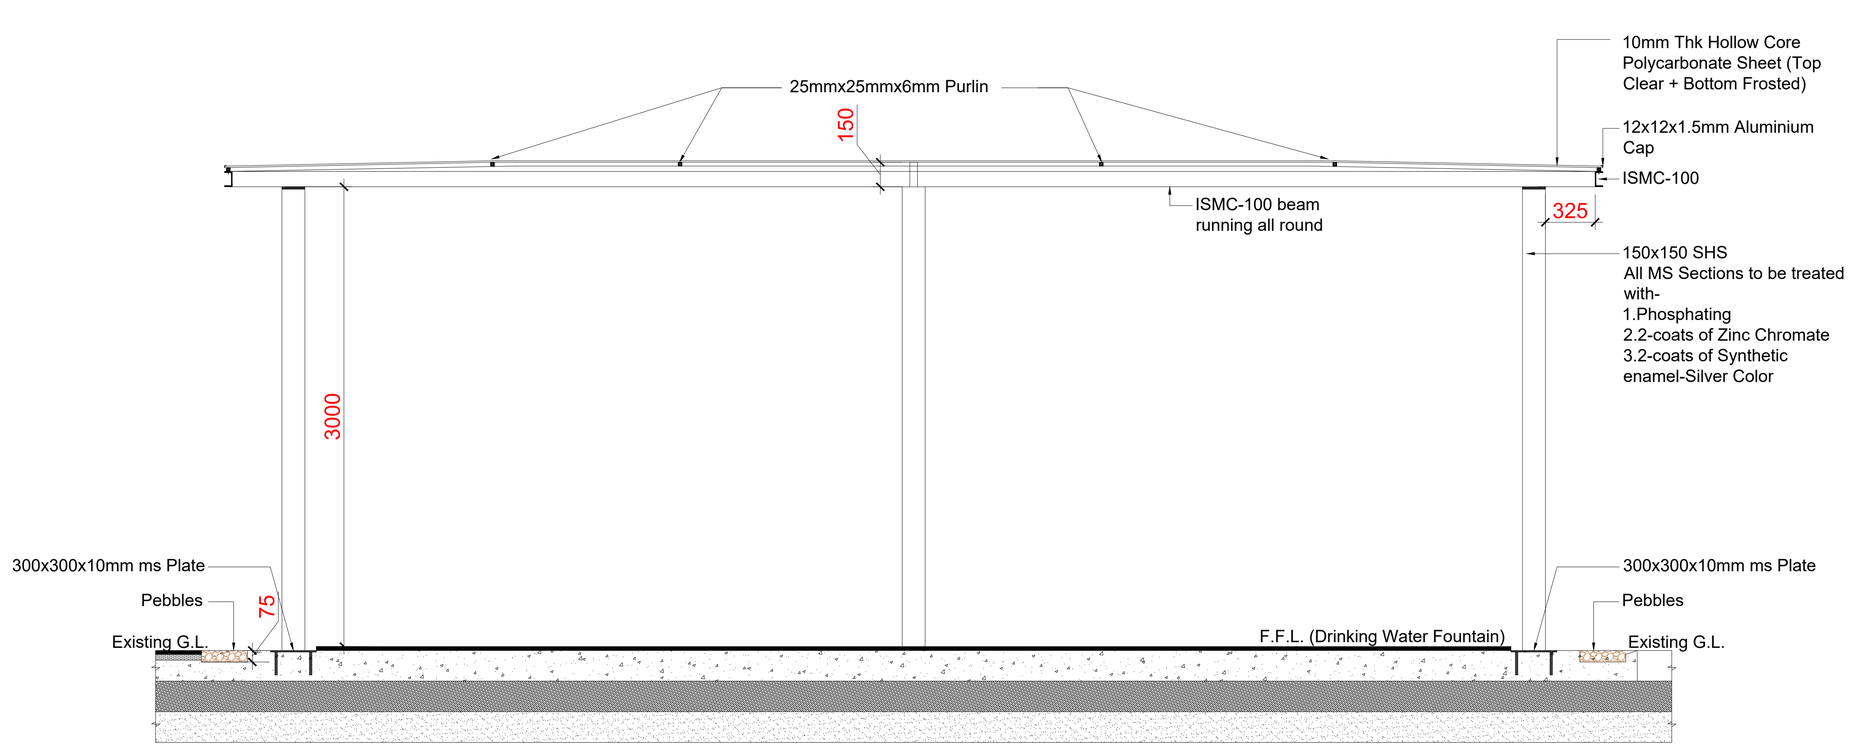

SECTION BB

Mathew & Ghosh Architects
4b, Temple Trees Row, Shinivagilu Extn, Bangalore, Karnataka - 560 047
Telefax: +91 80 25520824, Tel: +91 80 56966425

SCALE: 1:15
PROJECT NAME: FREEDOM PARK REFURBISHMENT
Date:13-02-2024

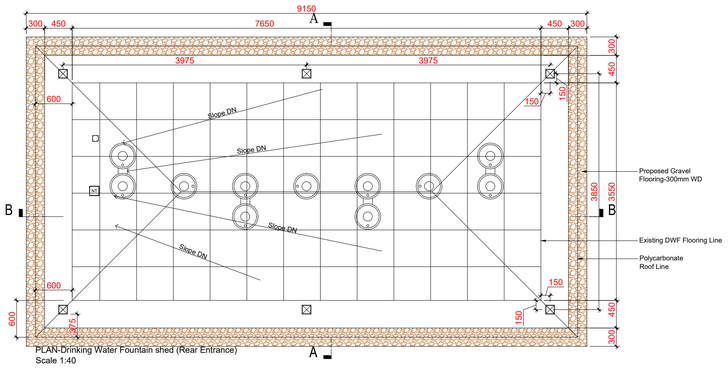

PLAN-Drinking Water Fountain shed (Rear Entrance)
Scale 1:40

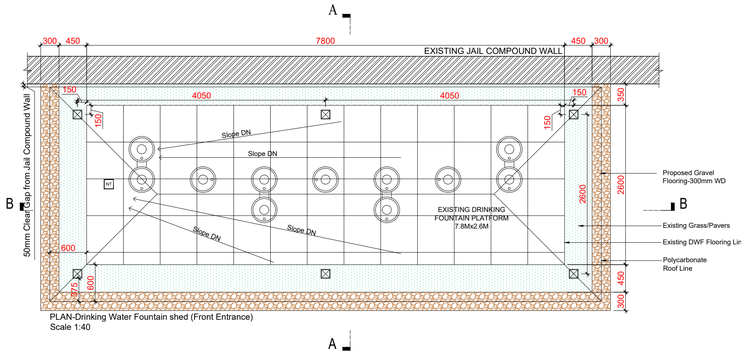

PLAN-Drinking Water Fountain shed (Front Entrance)
Scale 1:40

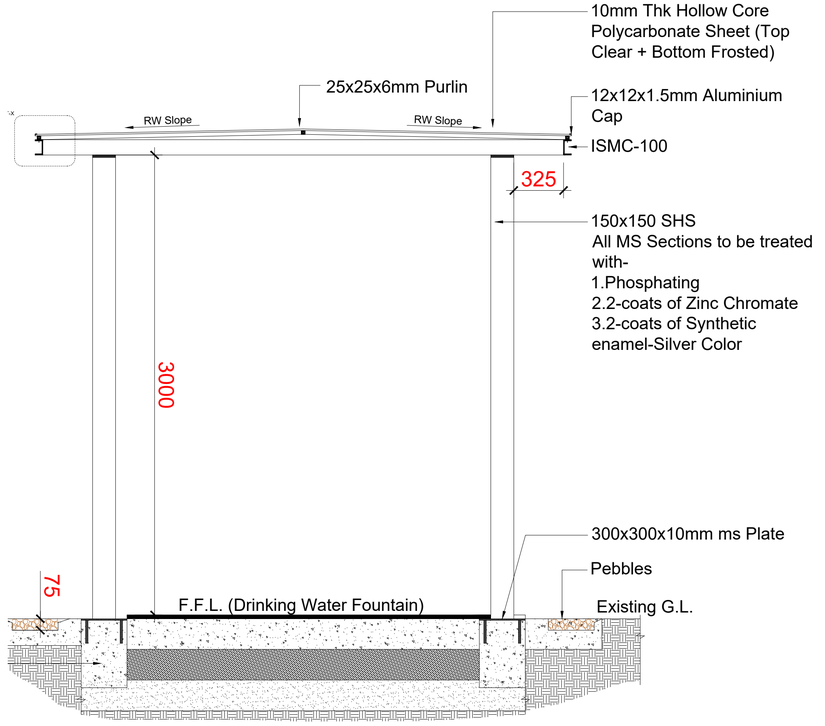

SCALE: 1:20

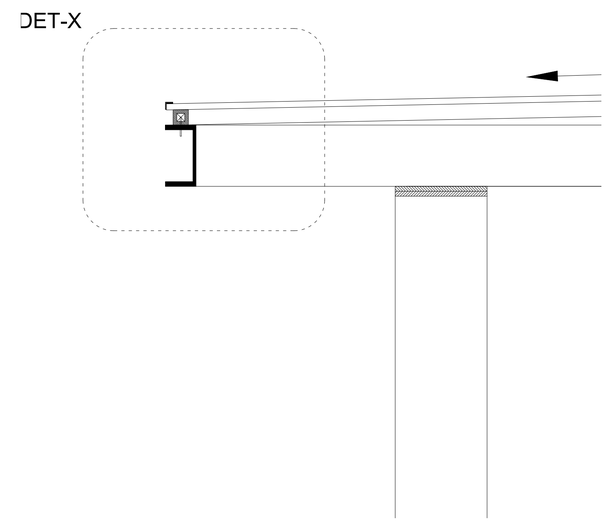

SCALE: 1:5

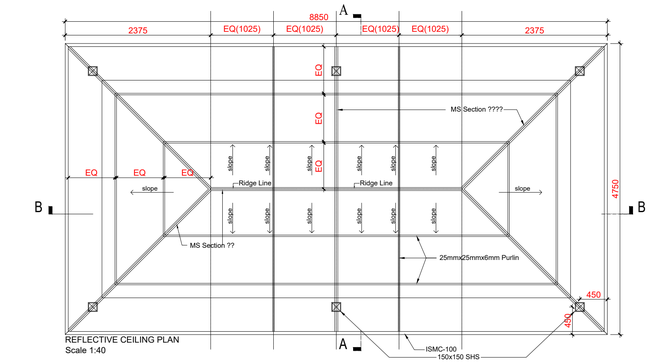

REFLECTIVE CEILING PLAN
Scale 1:40

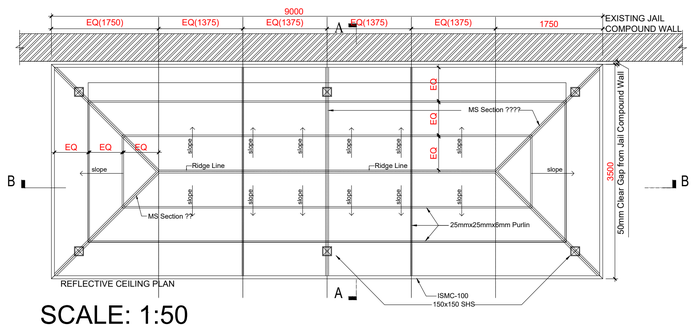

REFLECTIVE CEILING PLAN

SCALE: 1:50

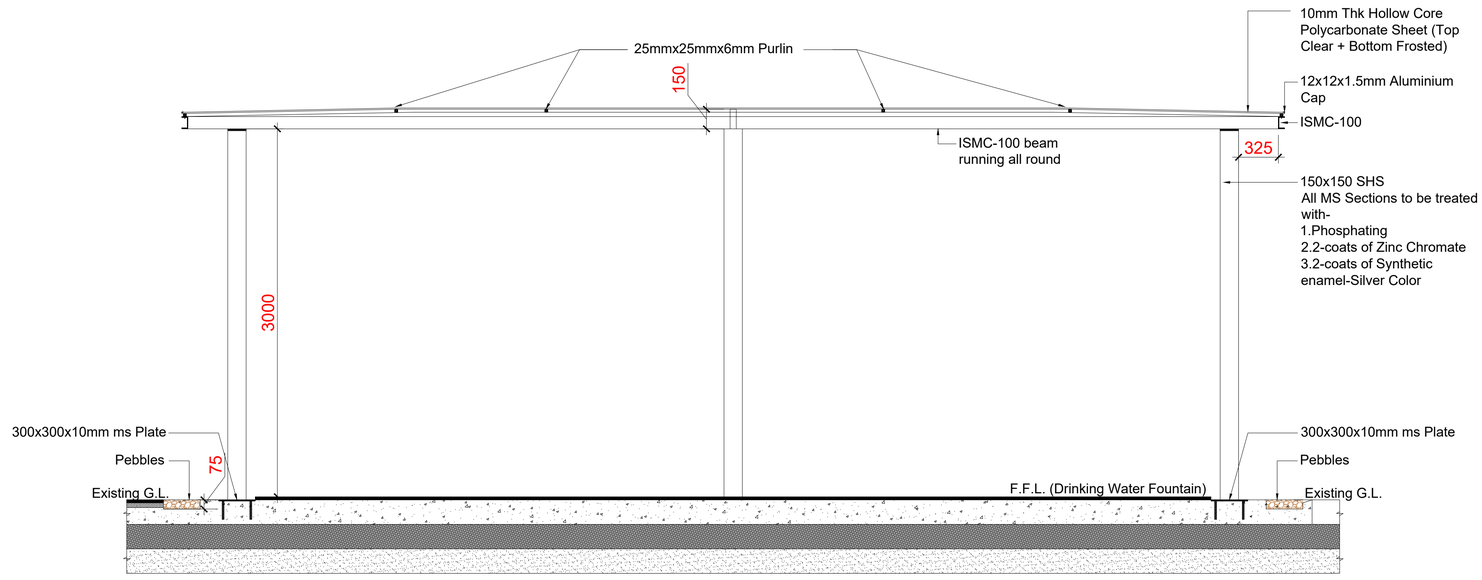

SECTION BB

SCALE: 1:25

Mathew & Ghosh Architects
4b, Temple Trees Row, Shinivagilu Extn, Bangalore, Karnataka - 560 047
Telefax: +91 80 25520824, Tel: +91 80 56966425

PROJECT NAME: FREEDOM PARK REFURBISHMENT
DATE:13-02-2024